SEEKONK
FALL RIVER AVENUE (ROUTE 114A)
AT ARCADE AVENUE

STATE	FED. AID PROJ. NO.	SHEET NO.	TOTAL SHEETS
MA	-	41	77
PROJECT FILE NO.	602615		

TEMPORARY TRAFFIC CONTROL PLANS
CONSTRUCTION - PHASE II

10020.12_TTCP02.DWG 11-Jul-2014

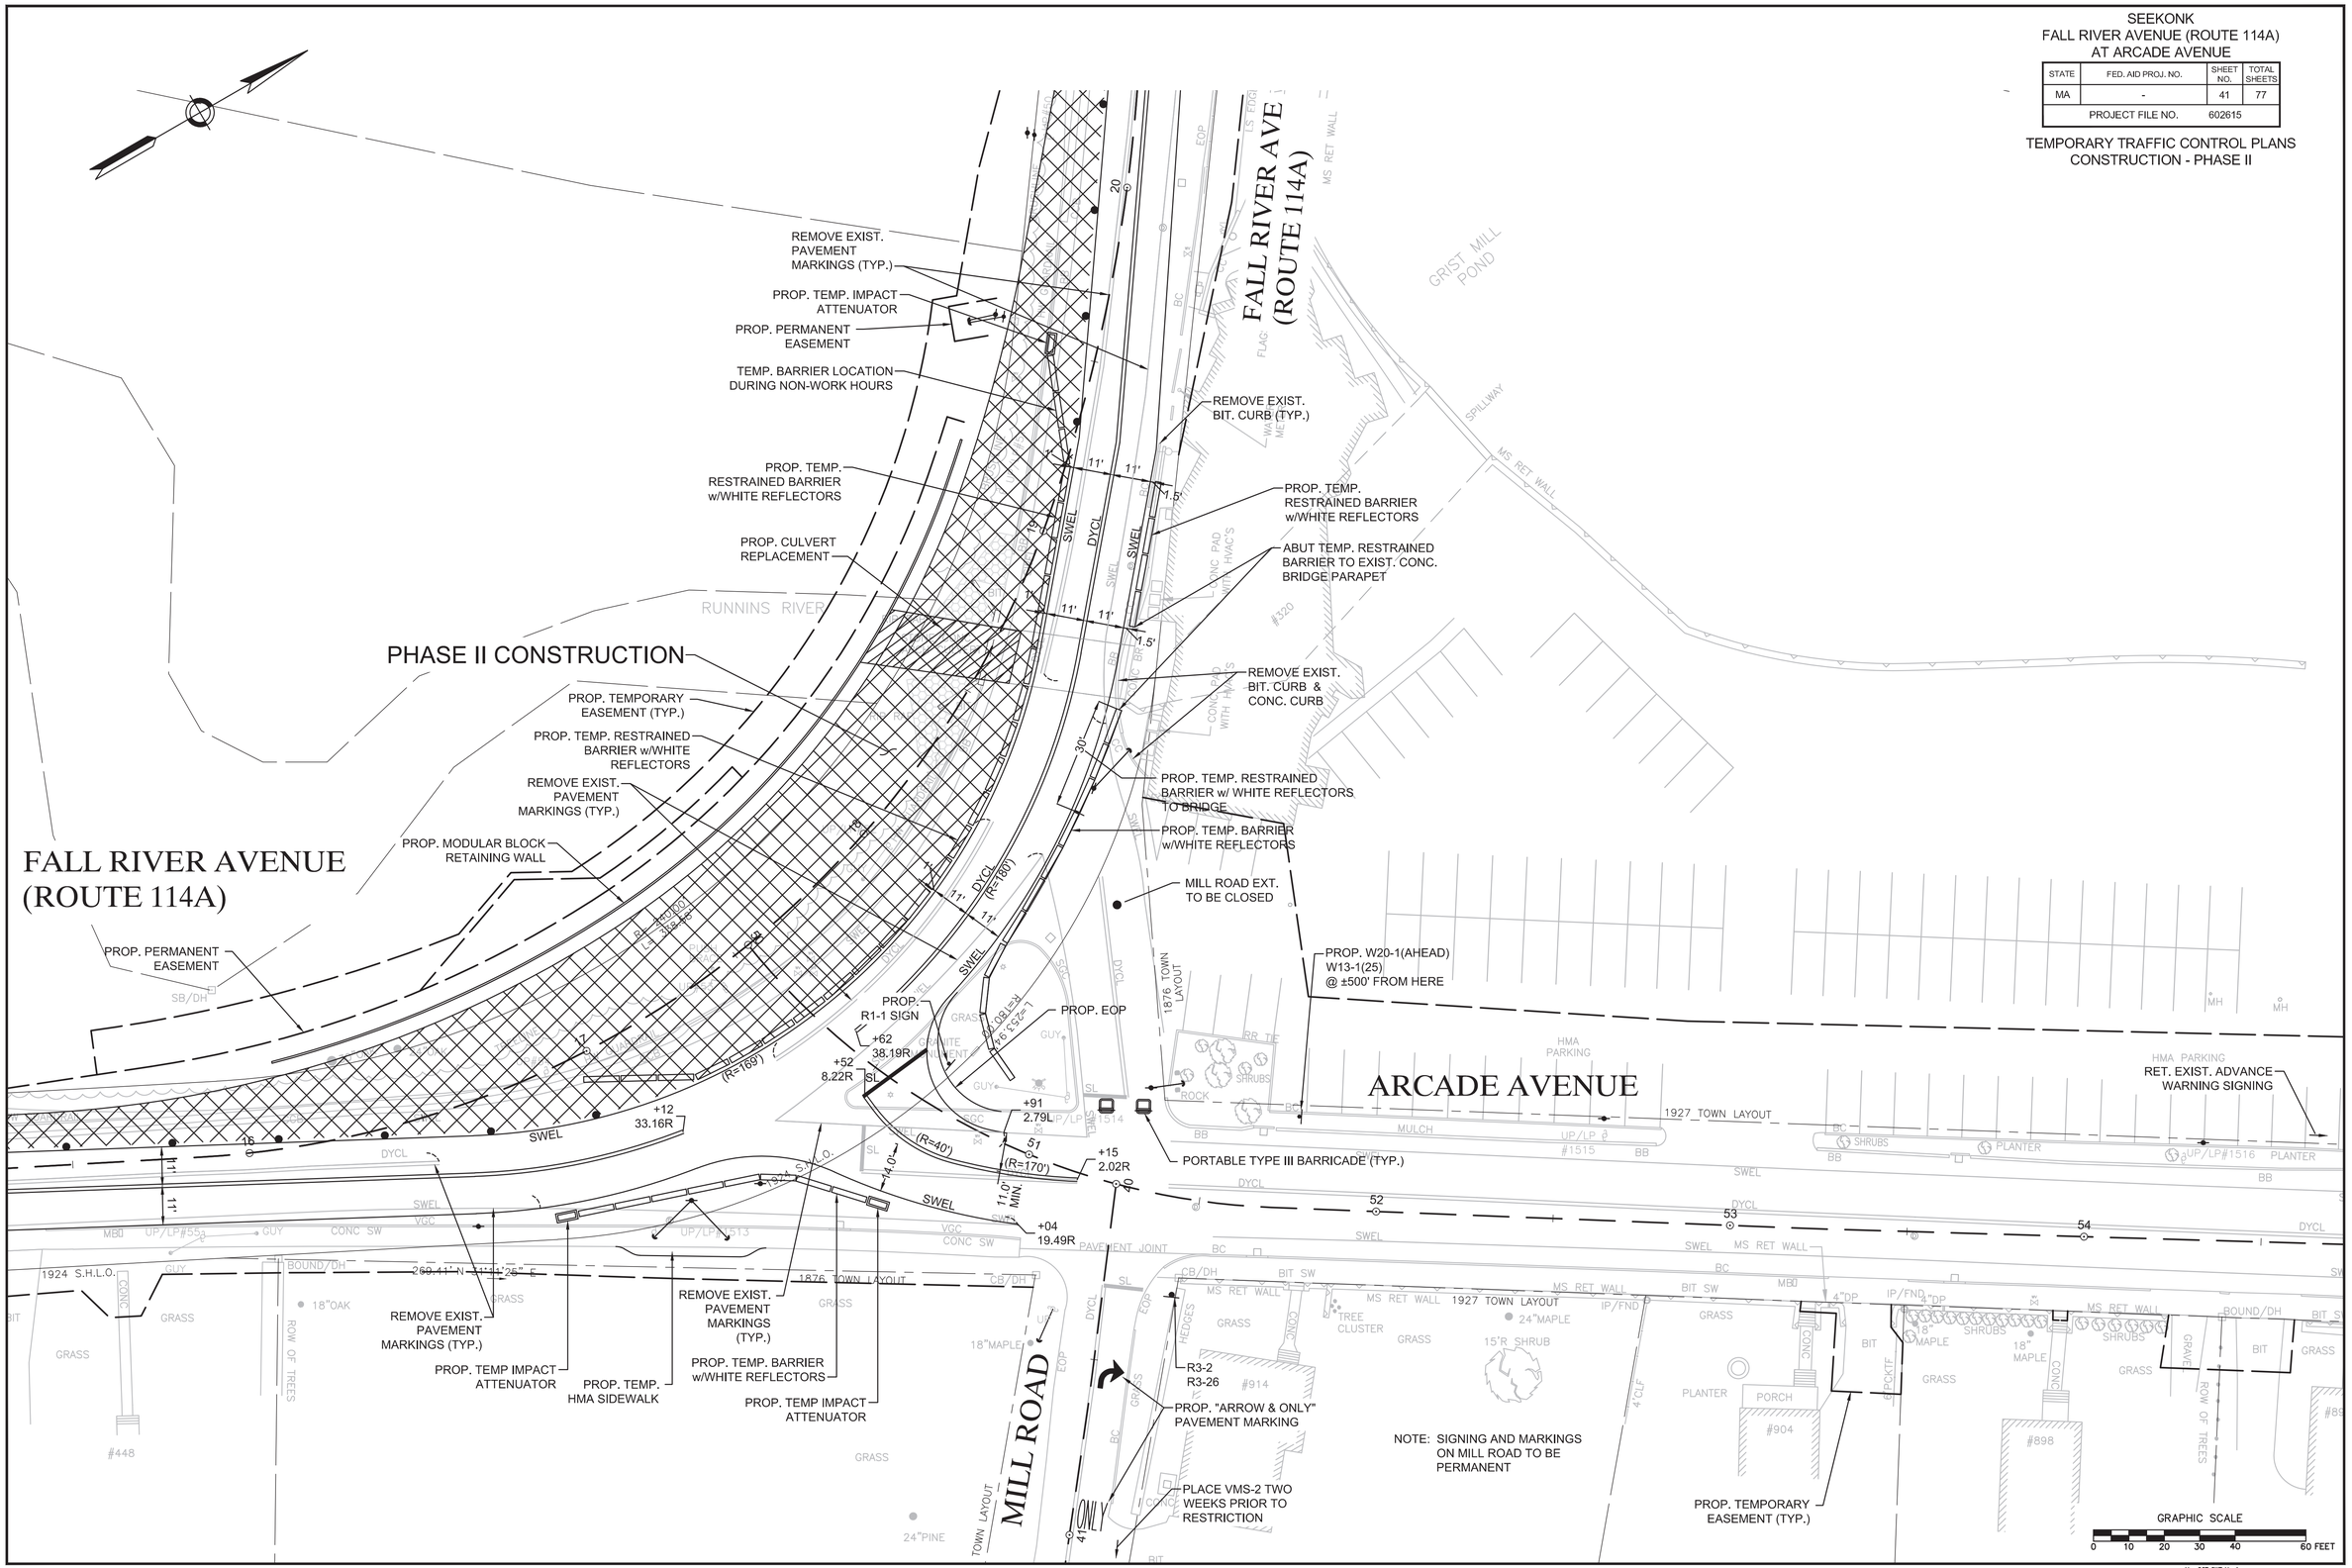

MassDOT DWT Version: